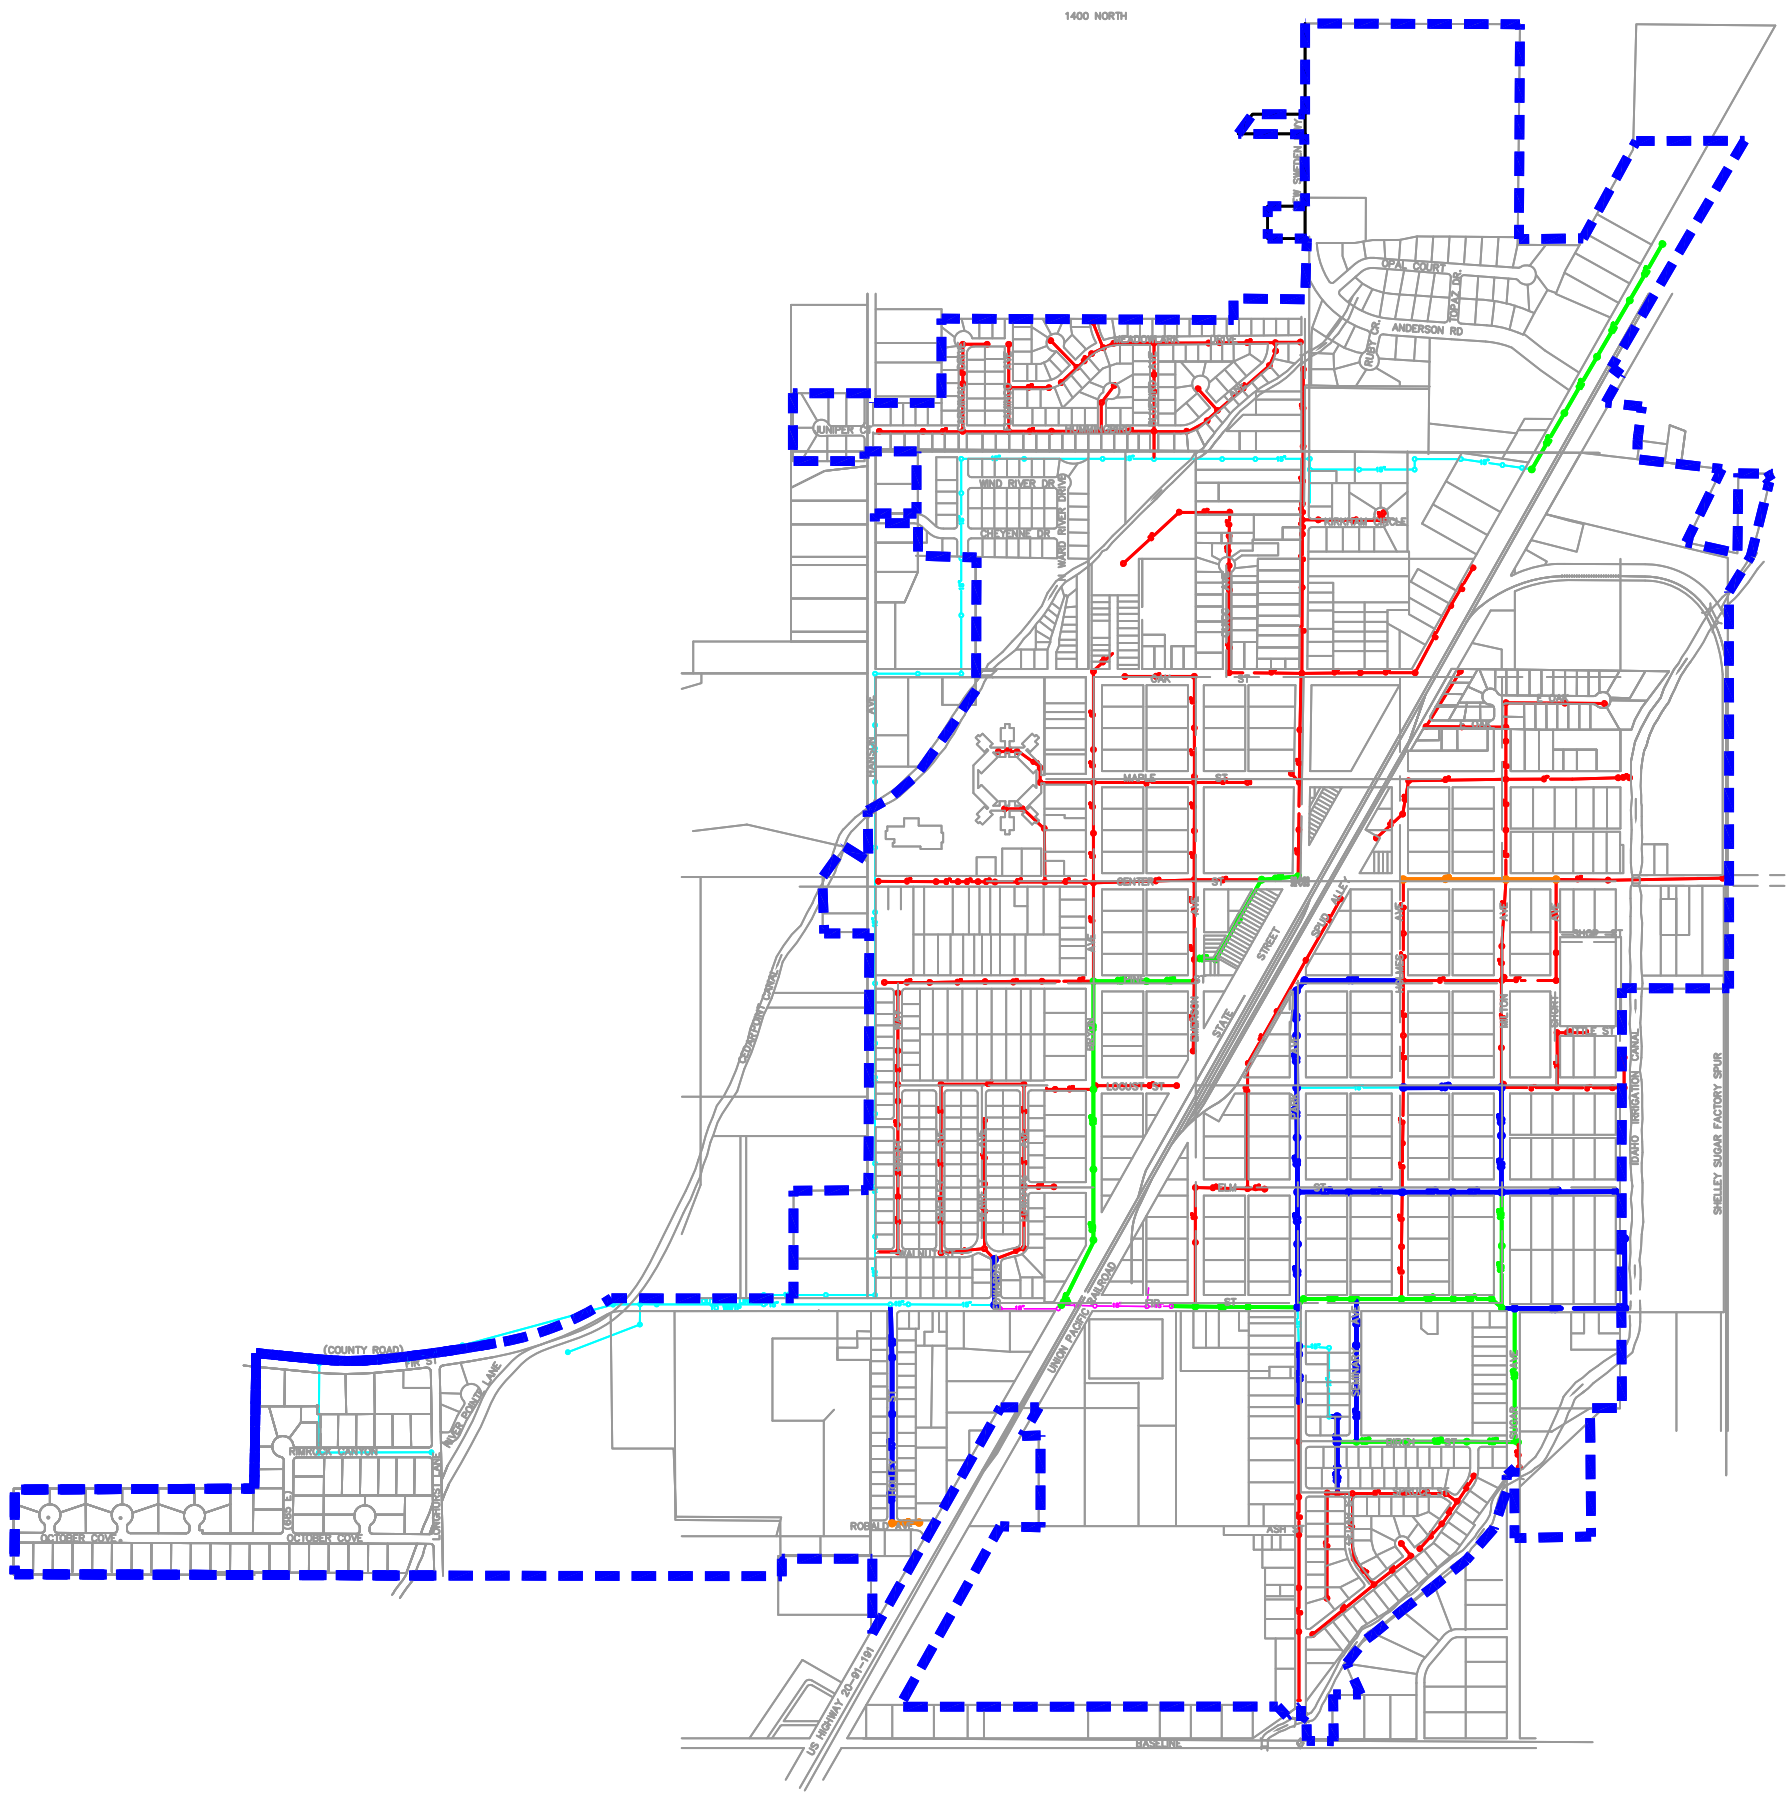

N

LEGEND

- 6" SEWER LINE
- 8" SEWER LINE
- 10" SEWER LINE
- 12" SEWER LINE
- 15" SEWER LINE
- 18" SEWER LINE

CITY OF SHELLEY

SEWER MAP

06/08

FORSGREN Associates Inc.