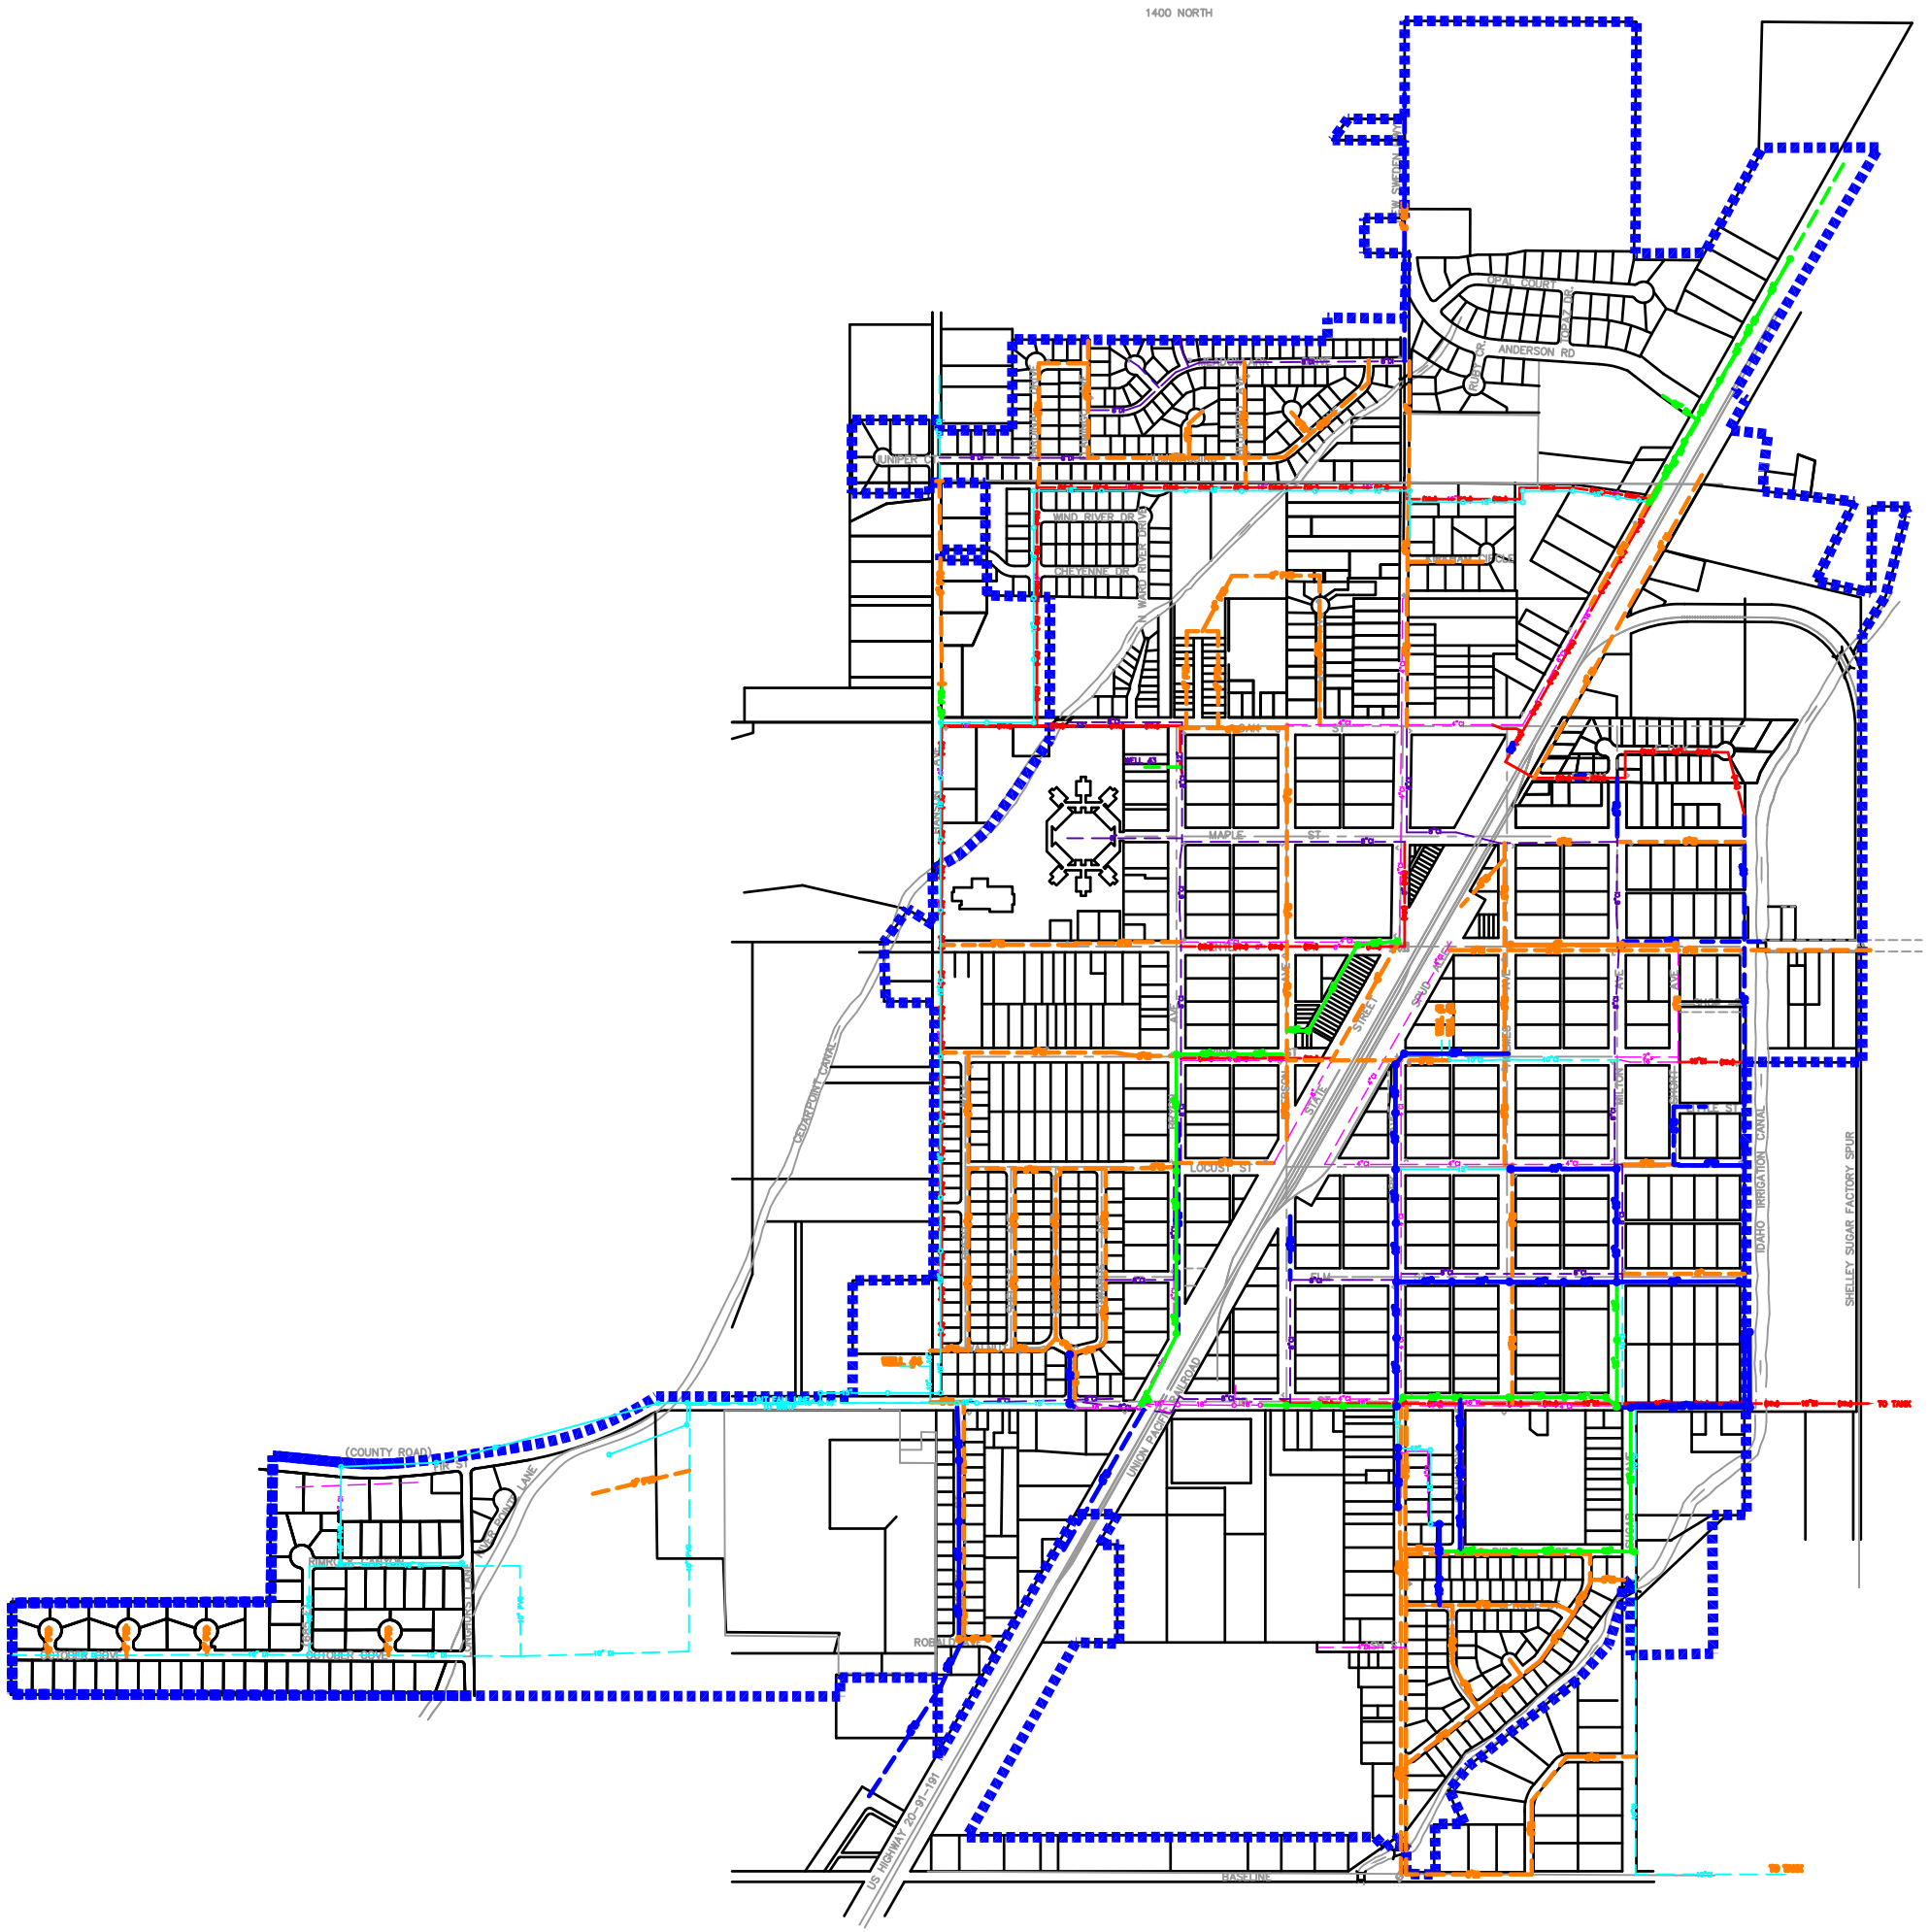

N

LEGEND

2"	2" WATER LINE
4"	4" WATER LINE
6"	6" WATER LINE
8"	8" WATER LINE
10"	10" WATER LINE
12"	12" WATER LINE
16"	16" WATER LINE

CITY OF SHELLEY

WATER MAP

06/08

FORSGREN Associates Inc.